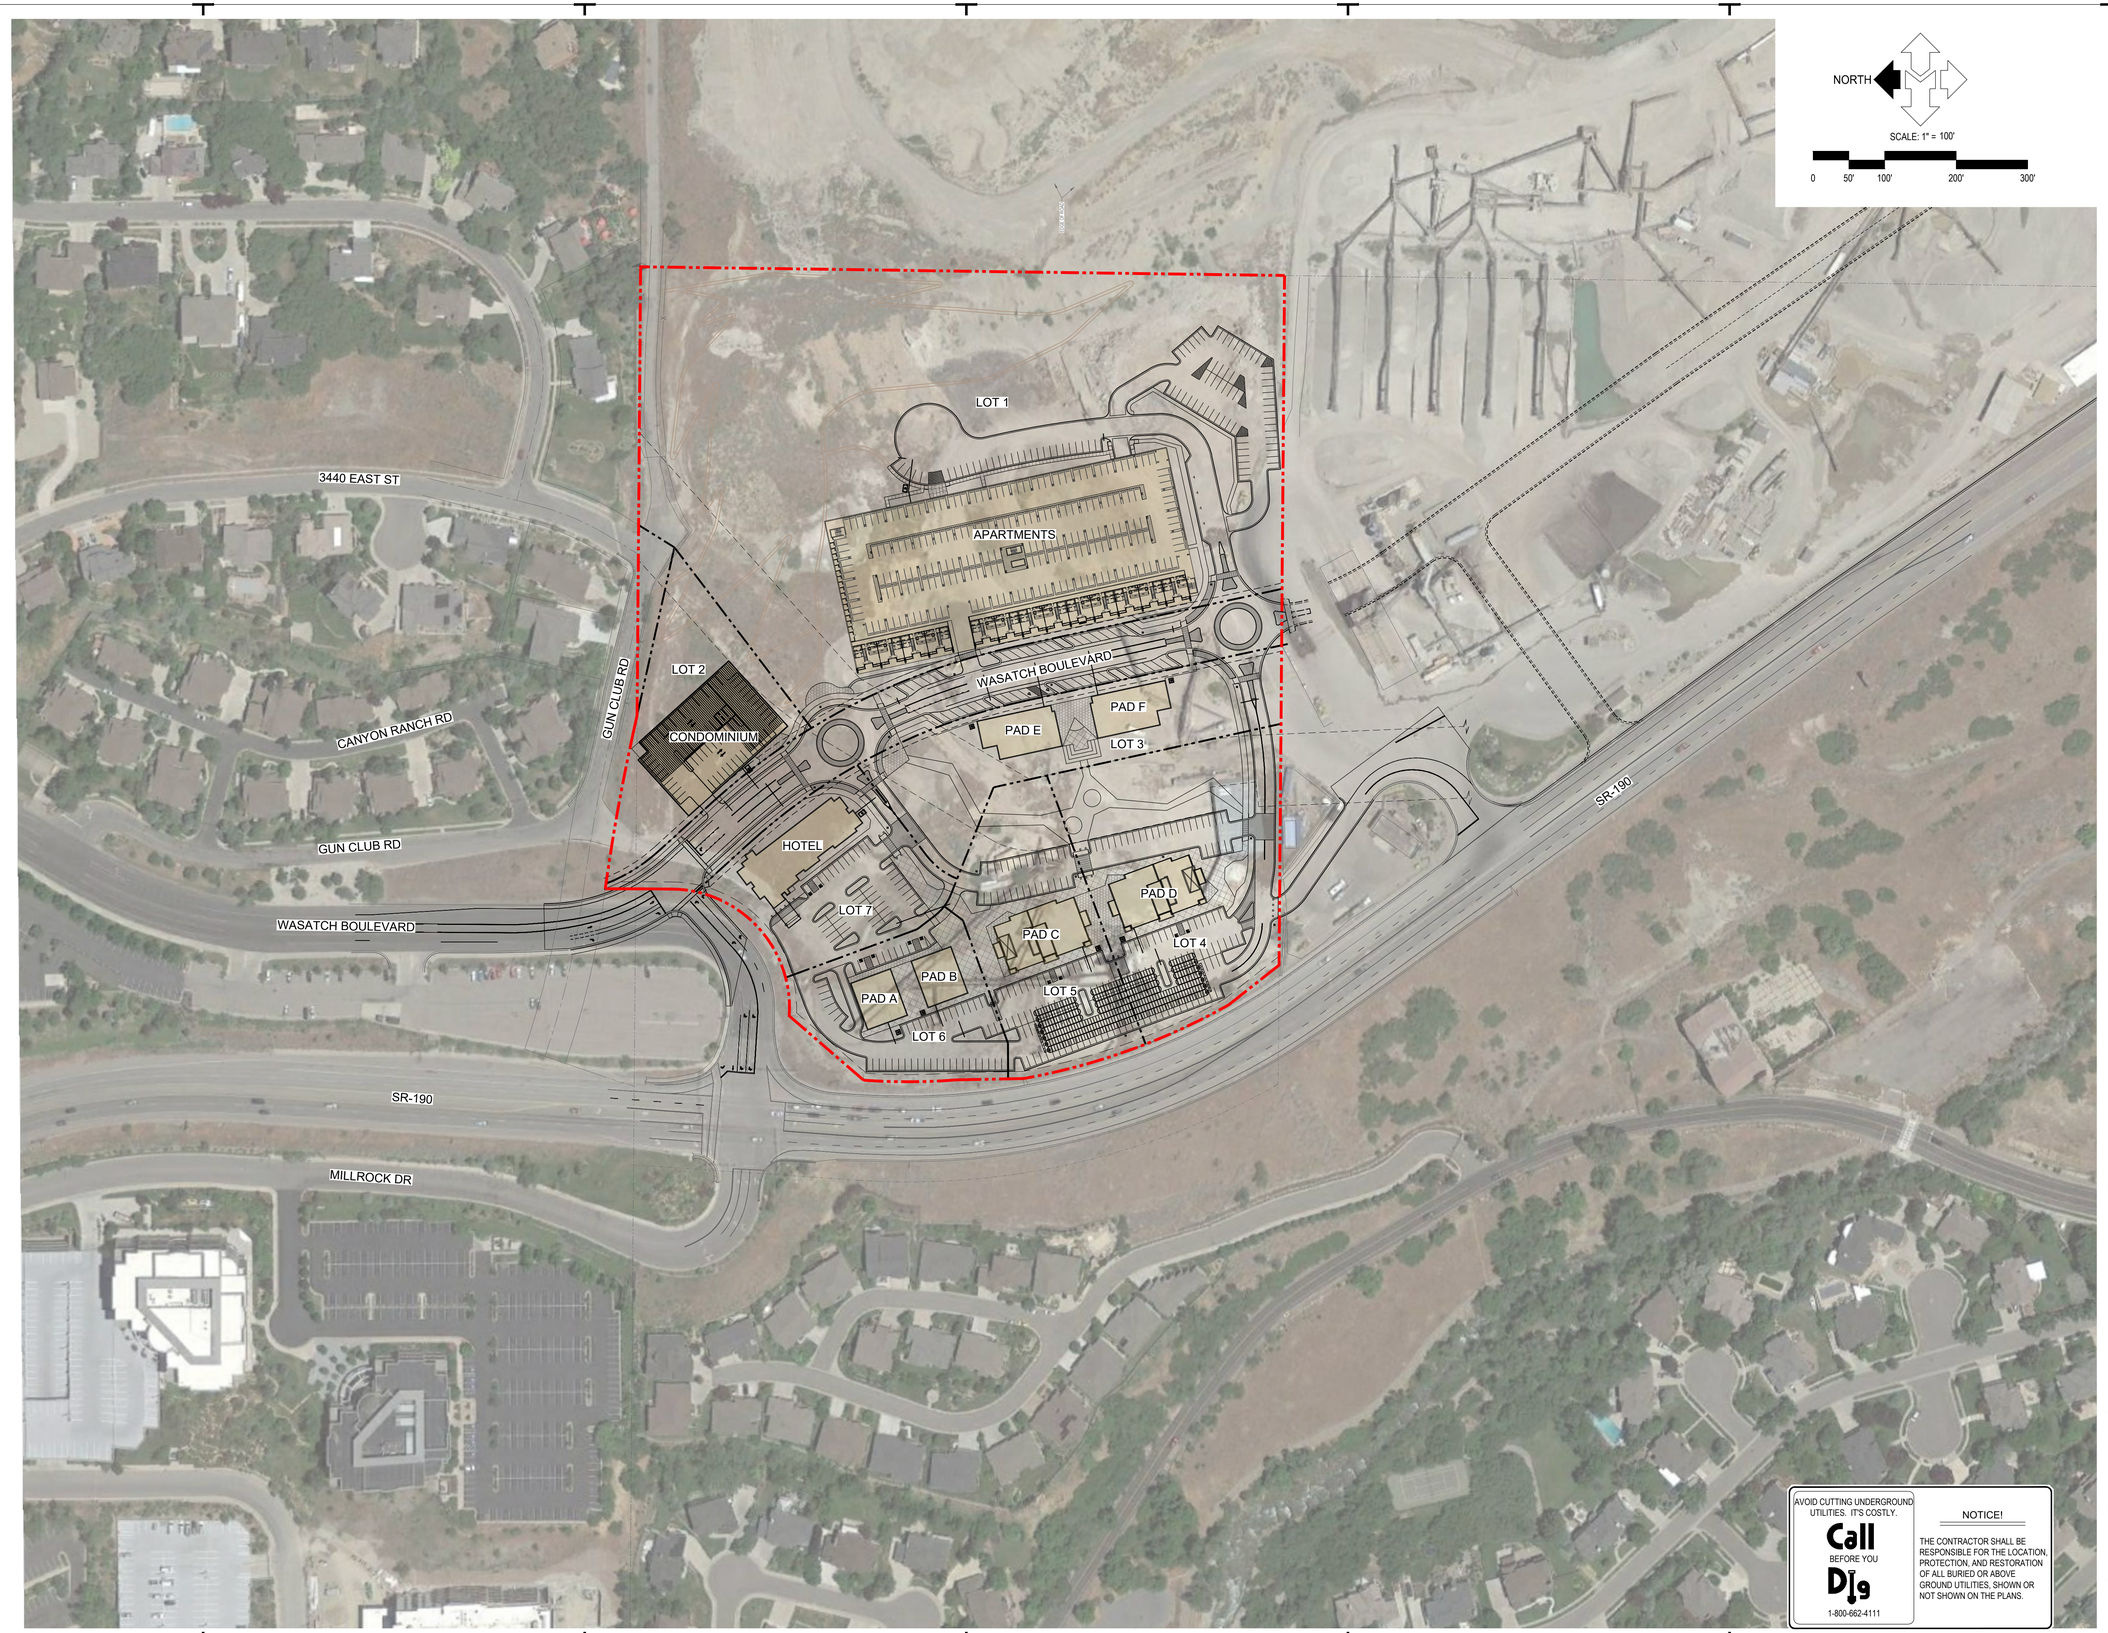

AVOID CUTTING UNDERGROUND UTILITIES. IT'S COSTLY.
Call BEFORE YOU Dig
1-800-662-4111

NOTICE!

THE CONTRACTOR SHALL BE RESPONSIBLE FOR THE LOCATION, PROTECTION, AND RESTORATION OF ALL BURIED OR ABOVE GROUND UTILITIES, SHOWN OR NOT SHOWN ON THE PLANS.

McNEIL ENGINEERING™
Economic and Sustainable Designs, Professionals You Know and Trust
8610 South Sandy Parkway, Suite 200 Sandy, Utah 84070 801.355.7700 mcneilengineering.com
Civil Engineering • Consulting & Landscape Architecture
Structural Engineering • Land Surveying & HDS

WASATCH GRAVEL PIT

6695 WASATCH BLVD
COTTONWOOD HEIGHTS, UT

REVISIONS

REV	DATE	DESCRIPTION

PROJECT NO:	17512
DRAWN BY:	JHF
CHECKED BY:	TJD
DATE:	SEPT. 28, 2020

AERIAL EXHIBIT

AE-02

S:\2017Files\17512\Civil\Prod Dwg\17512 Concept - Aerial.dwg jake Sep 28, 2020 - 2:39pm